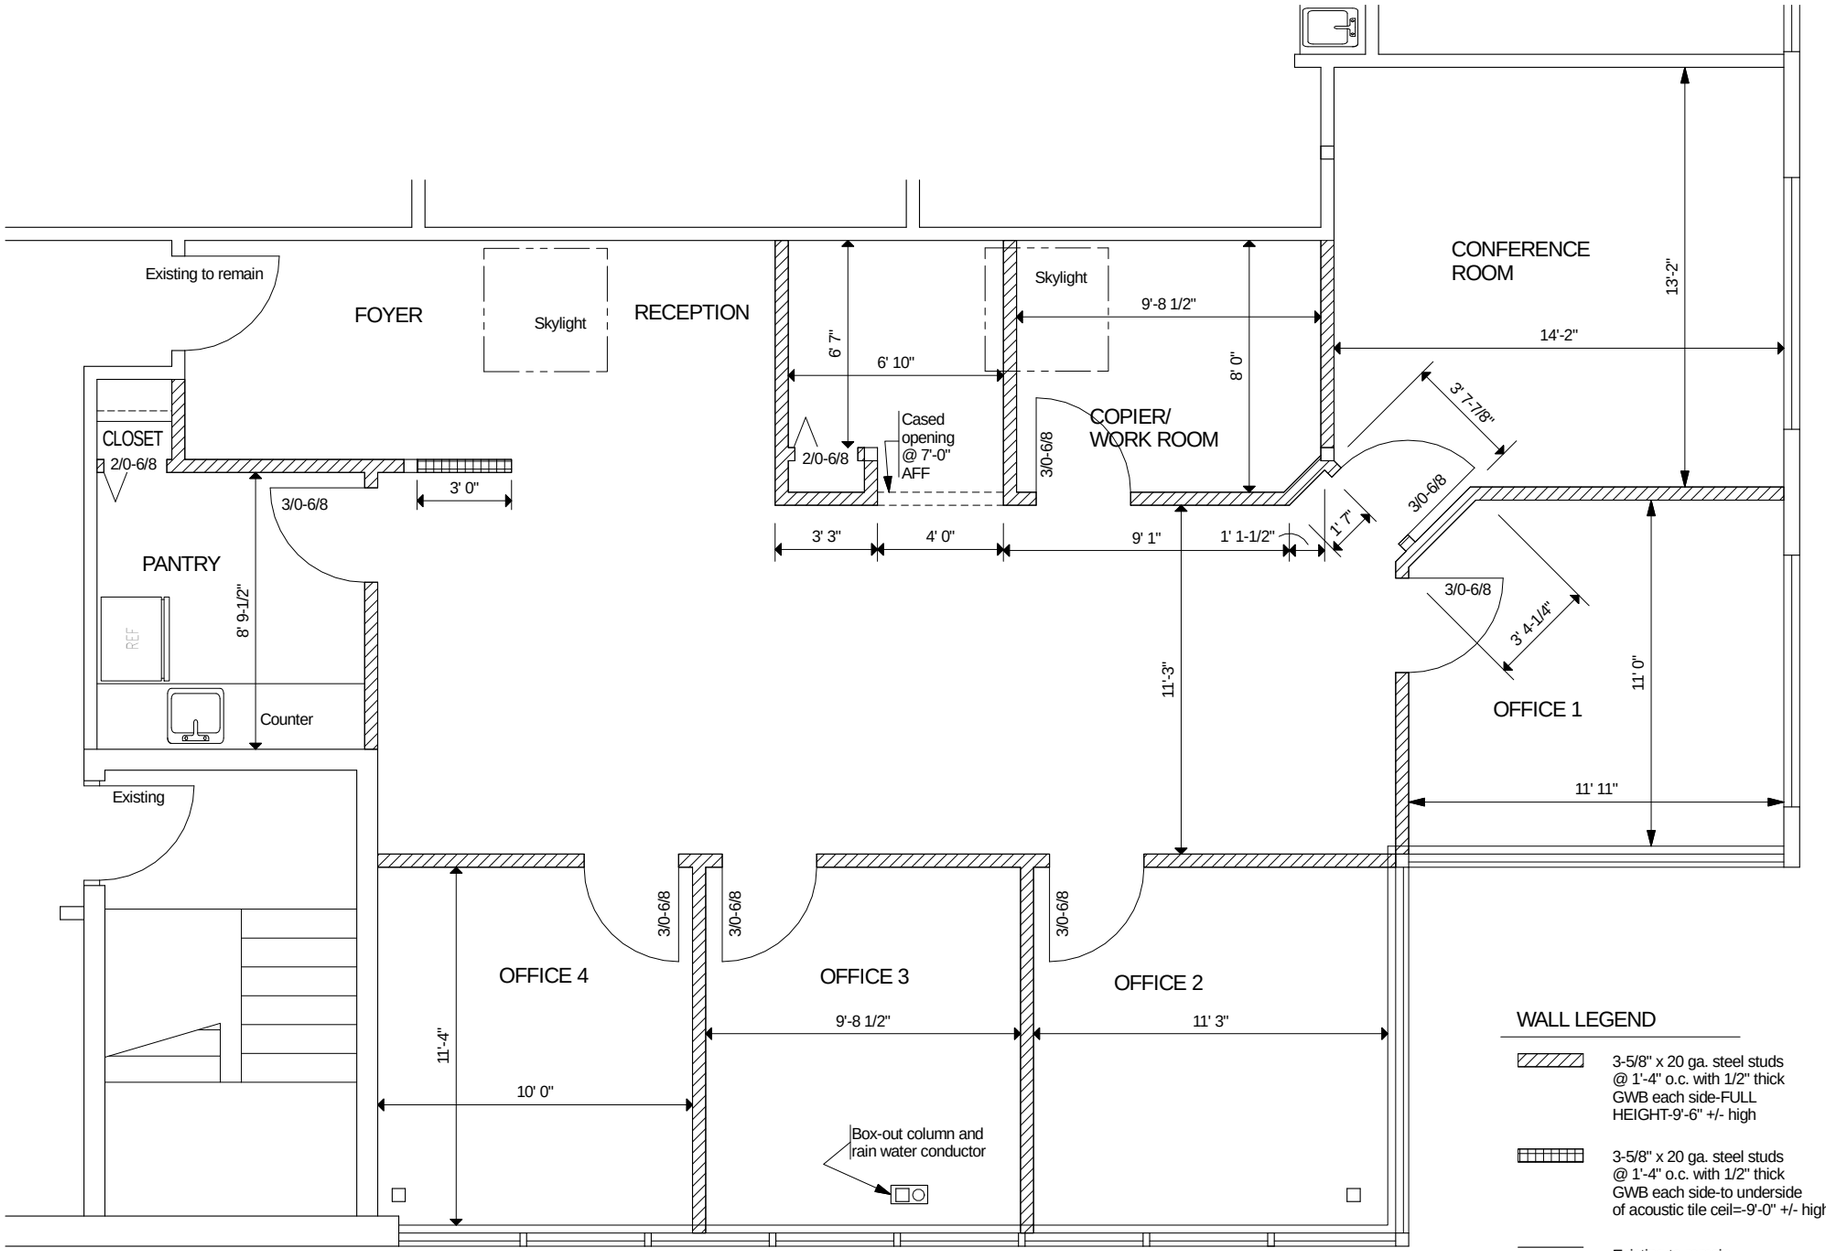

WALL LEGEND

- 3-5/8" x 20 ga. steel studs @ 1'-4" o.c. with 1/2" thick GWB each side-FULL HEIGHT-9'-6" +/- high
- 3-5/8" x 20 ga. steel studs @ 1'-4" o.c. with 1/2" thick GWB each side-to underside of acoustic tile ceil=-9'-0" +/- high
- Existing to remain

Note: Dimensions to face of wall

Door note: All doors to have lever handle hardware.

PLAN 1/4" = 1'-0"

FLOOR-SUITE 204

0 5 10 15 20