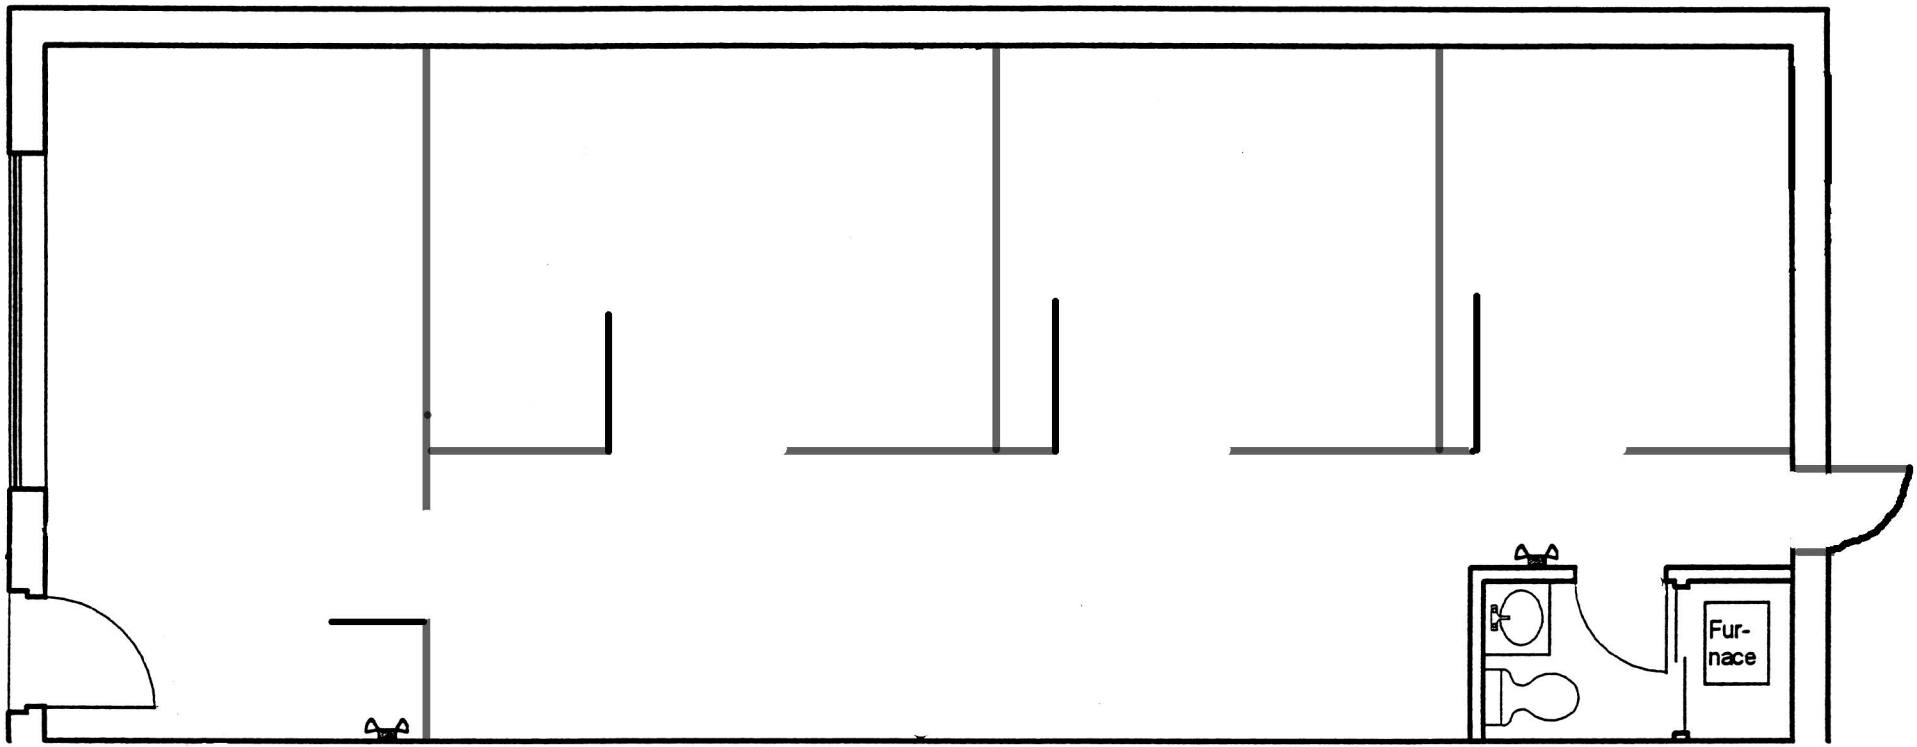

950 Tilton Road Suite 201

Not to Scale